

Apr 4. 1858. Surveyed for John Keith and Wm Lucas in Sec. 2 T. 8 N. R. 1 W. and established the N.W. cor of the East $\frac{1}{2}$ of N.E. qr.

Met trees Elm 20. N 77 W. 61.6

Thornbean 8. S 12 W. 63.

Joseph Pennington ch the
Lad & Hall Sur

Apr 8. Established in Sec 6. T. 8. N. 1. R. for Mr Sherwood.

1. N.E. cor of Section Met trees Red Oak 12. West 16.6

Hick 6. N 40 E 20.

2. S.E. of N.E. of N.E. qr. " Red Oak 10 S 42 E 10.

Red Oak 12 N 55 W 45.

+ 3. S.E. of N.E. qr. " B Walnut 8. S 85 W 22

Red Elm 6. N 38 E 43.

4. S.E. of W. $\frac{1}{2}$ of N.W. qr. " Beech 10 N 70 W 21.

Sug 10 S 72 E 18.

5. S.W. of N.W. qr. " Beech 20. S 61 W 39

Lynm 10 E. 19.

James Ellis ch the
John Johnson Sur

James W Spenser M.C. Sur
by James Woodburn Deft.

June 18 1858. Surveyed in Sec 31. T. 8 N. 2 W. and established the following corners, for Whaley Carpenter, Bender &c.

1. a corner 85 poles W. of East $\frac{1}{2}$ m. stake, Met Beech 10. S 50 W. 44.6

Sug 14 S 7 E 67 $\frac{1}{2}$.

+ 2. Cor in center of Sec. Beech 18 S 21 W 67.

3. The West $\frac{1}{2}$ m. stake. B Gum 16 S 49 E 14.

B Walnut 8. N 33 W. 58

Beech 40. N 35 E. 44 $\frac{1}{2}$

Jacob Carpenter ch the
G H Gilman Sur

J. W. Spenser M.C. Sur
by James Woodburn Deft.

Sec 18. T. 8. N. 1. E



June 26. 1858. Surveyed in Sec. 17. T. 8 N. 1 E and established the following corners for Dr Rose

Cor A on Ind. Bound. line, Pop 36. S 30 W. 44.6

Hick 20. N 65 W. 54 $\frac{1}{2}$.

" B " " " B. Oak. N 69 W. 35.

W. Oak. S 6 W. 50 $\frac{1}{2}$.

" C. center Sec. Beech 20. S 17 W. 18.

Beech 18. N 38 E. 45 $\frac{1}{2}$.


D Beech 18. N 20 W. 29.

Sug 18. S 7 W. 28.

Elyah Robinson ch the
Lewis Young Sur

J. W. Spenser M.C. Sur
by James Woodburn Deft.

T08N-R01E-06_0000_MCS

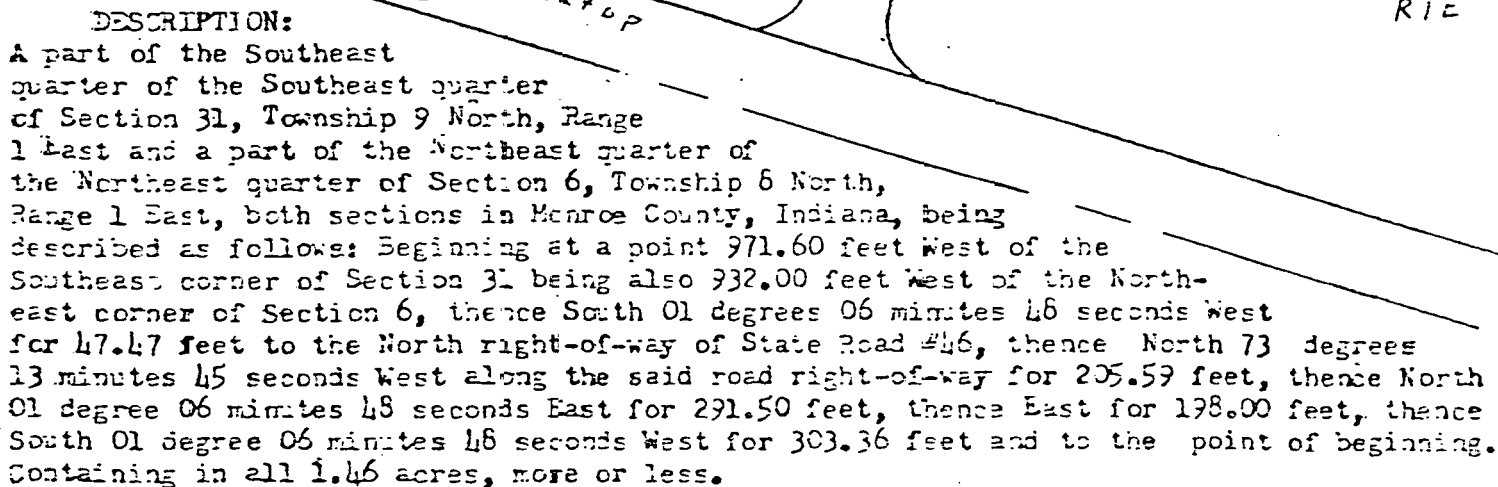



A part of the Southeast quarter of the Southeast quarter of Section 31, Township 9 North, Range 1 East and a part of the Northeast quarter of the Northeast quarter of Section 6, Township 6 North, Range 1 East, both sections in Monroe County, Indiana, being described as follows: Beginning at a point 971.60 feet West of the Southeast corner of Section 31 being also 932.00 feet West of the Northeast corner of Section 6, thence South 01 degrees 06 minutes 48 seconds West for 47.47 feet to the North right-of-way of State Road #46, thence North 73 degrees 13 minutes 45 seconds West along the said road right-of-way for 205.59 feet, thence North 01 degree 06 minutes 48 seconds East for 291.50 feet, thence East for 198.00 feet, thence South 01 degree 06 minutes 48 seconds West for 303.36 feet and to the point of beginning. Containing in all 1.46 acres, more or less.

I hereby certify that this plat as shown is a true and complete survey of the described property, and further certify that all improvements are wholly within the boundaries of said described property, and that the said improvements do not encroach upon any other property, nor are there any encroachments from any other property on said surveyed property.

Raymond Graham
3235 N. Smith Pike

Ellettsburg, Indiana
Jul 8, 1956

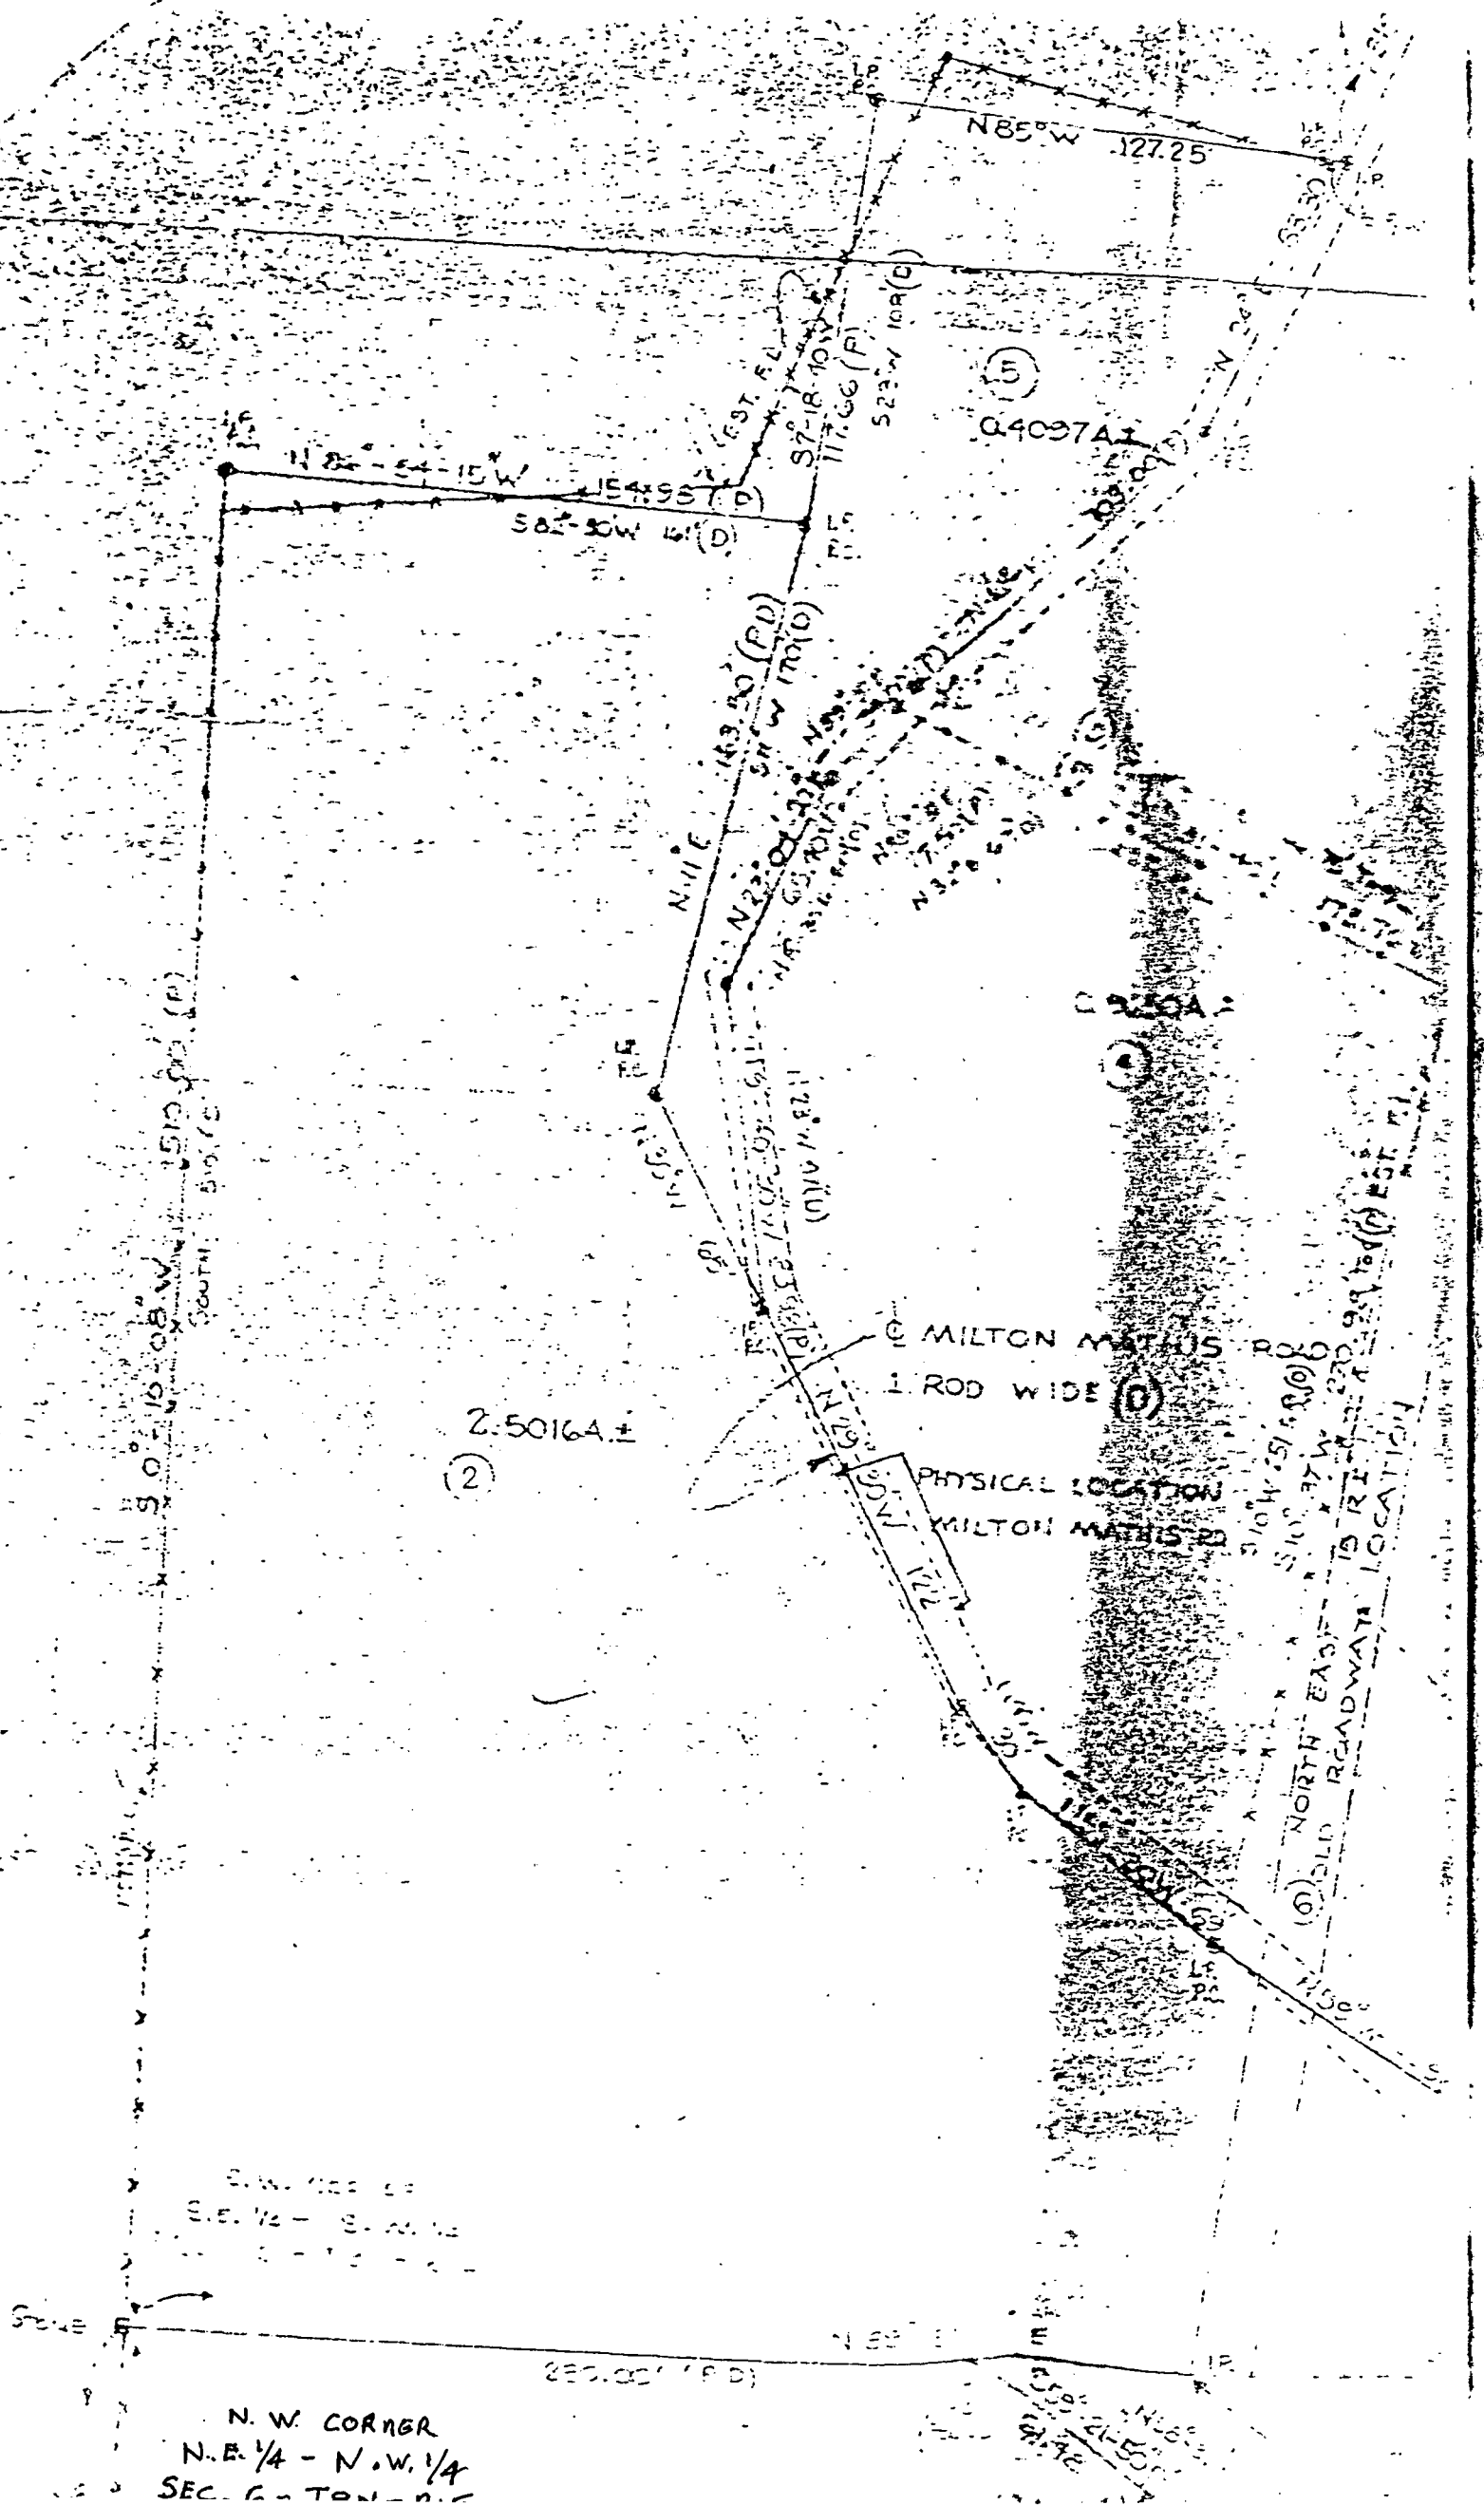

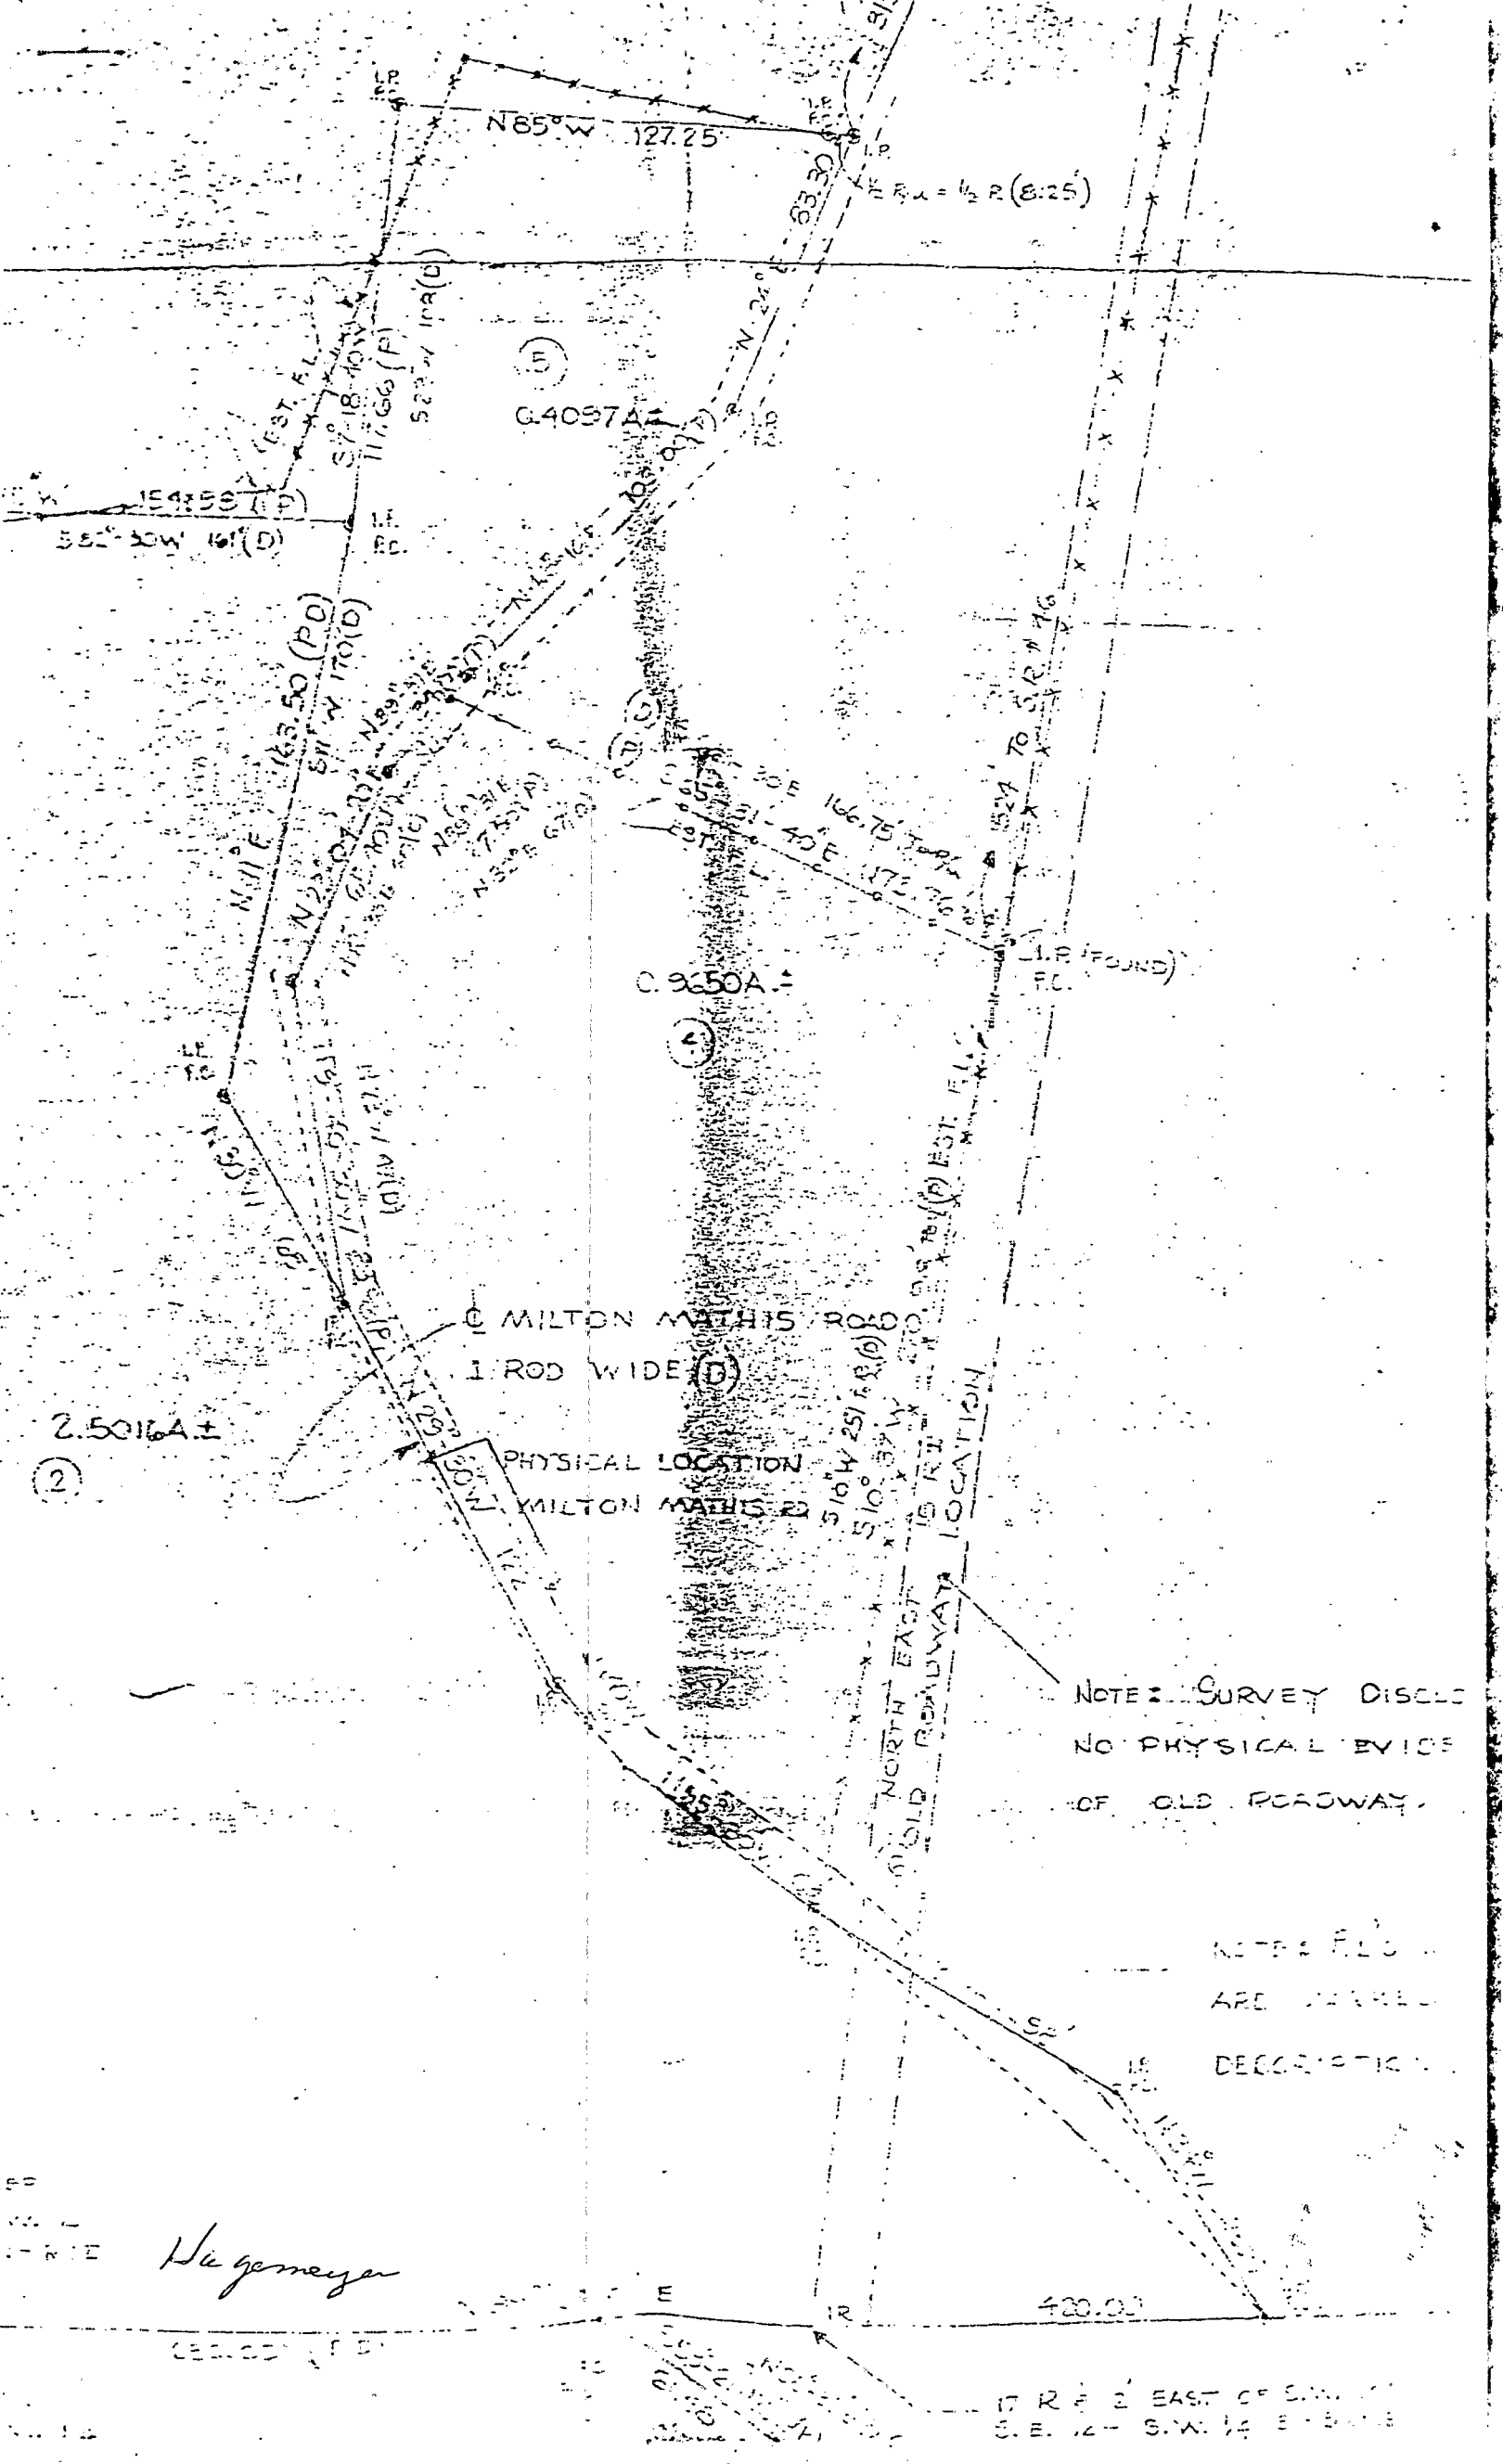


STOCKWELL

FILED

FEB 22 1979


John W. Davis

Auditor Monroe County, Indiana

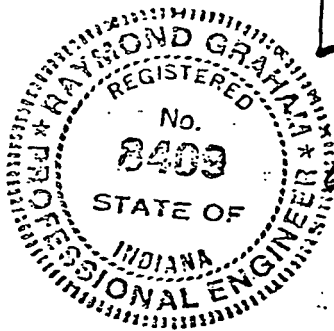

Raymond Graham

Raymond Graham
R.P.E. 8409 Indiana
3215 N. Smith Pike
Bloomington, Indiana
February 8, 1979

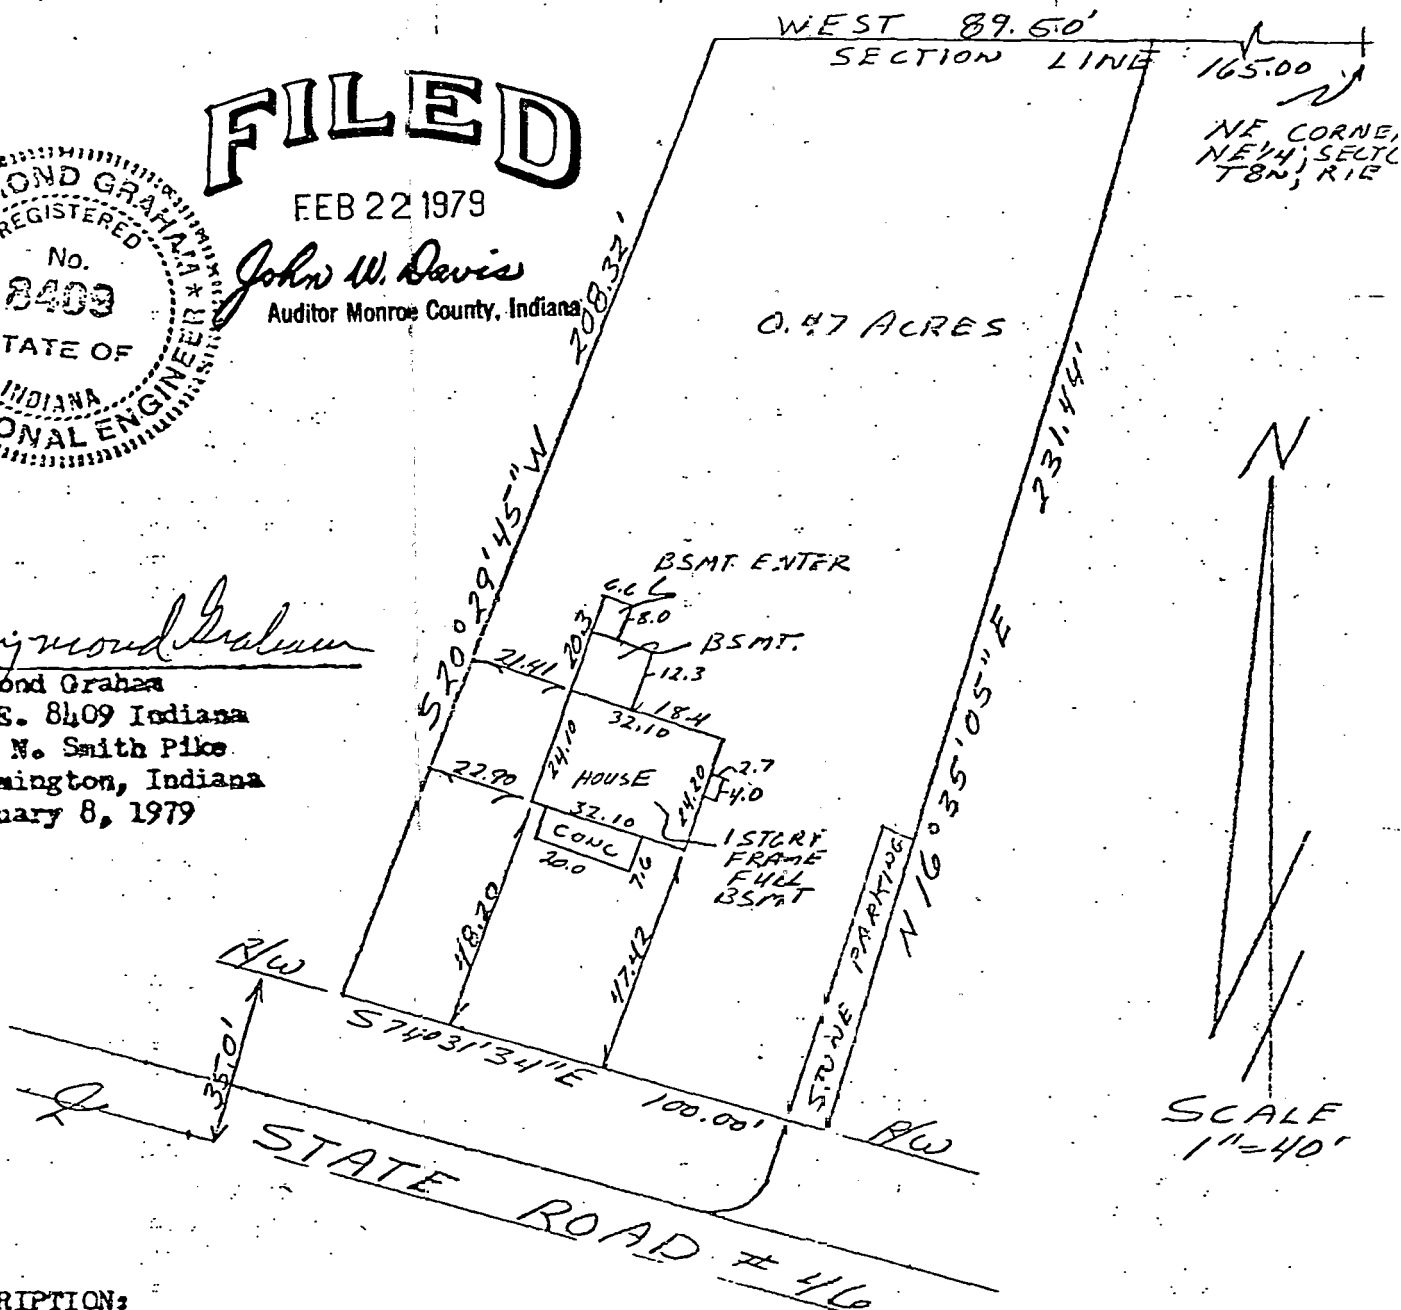

DESCRIPTION:

A part of the Northeast quarter of the Northeast quarter of Section 6, Township 8 North, Range 1 East, Monroe County, Indiana bounded and described as follows; Beginning at a point that is 165.00 feet West of the Northeast corner of said quarter quarter in said Section 6, thence running West for 89.50 feet, thence South 20 degrees 29 minutes 45 seconds West for 208.32 feet and to the North right-of-way of State Road #46, thence with said State Road right-of-way South 74 degrees 31 minutes 34 seconds East for 100.00 feet, thence leaving said right-of-way and running North 16 degrees 35 minutes 05 seconds East for 231.44 feet and to the point of beginning. Containing in all 0.47 acres more or less.



ENGINEER'S CERTIFICATION:

I hereby certify that this plat as shown is a true and complete survey of the described property, and further certify that all improvements are wholly within the boundaries of said described property, and that the said improvements do not encroach upon any other property, nor are there any encroachments from any other property on said surveyed property.

Stockwell, Wm. D. & Marilyn
to

Salt Creek

corns, Alvin M. & Evelyn E. C.

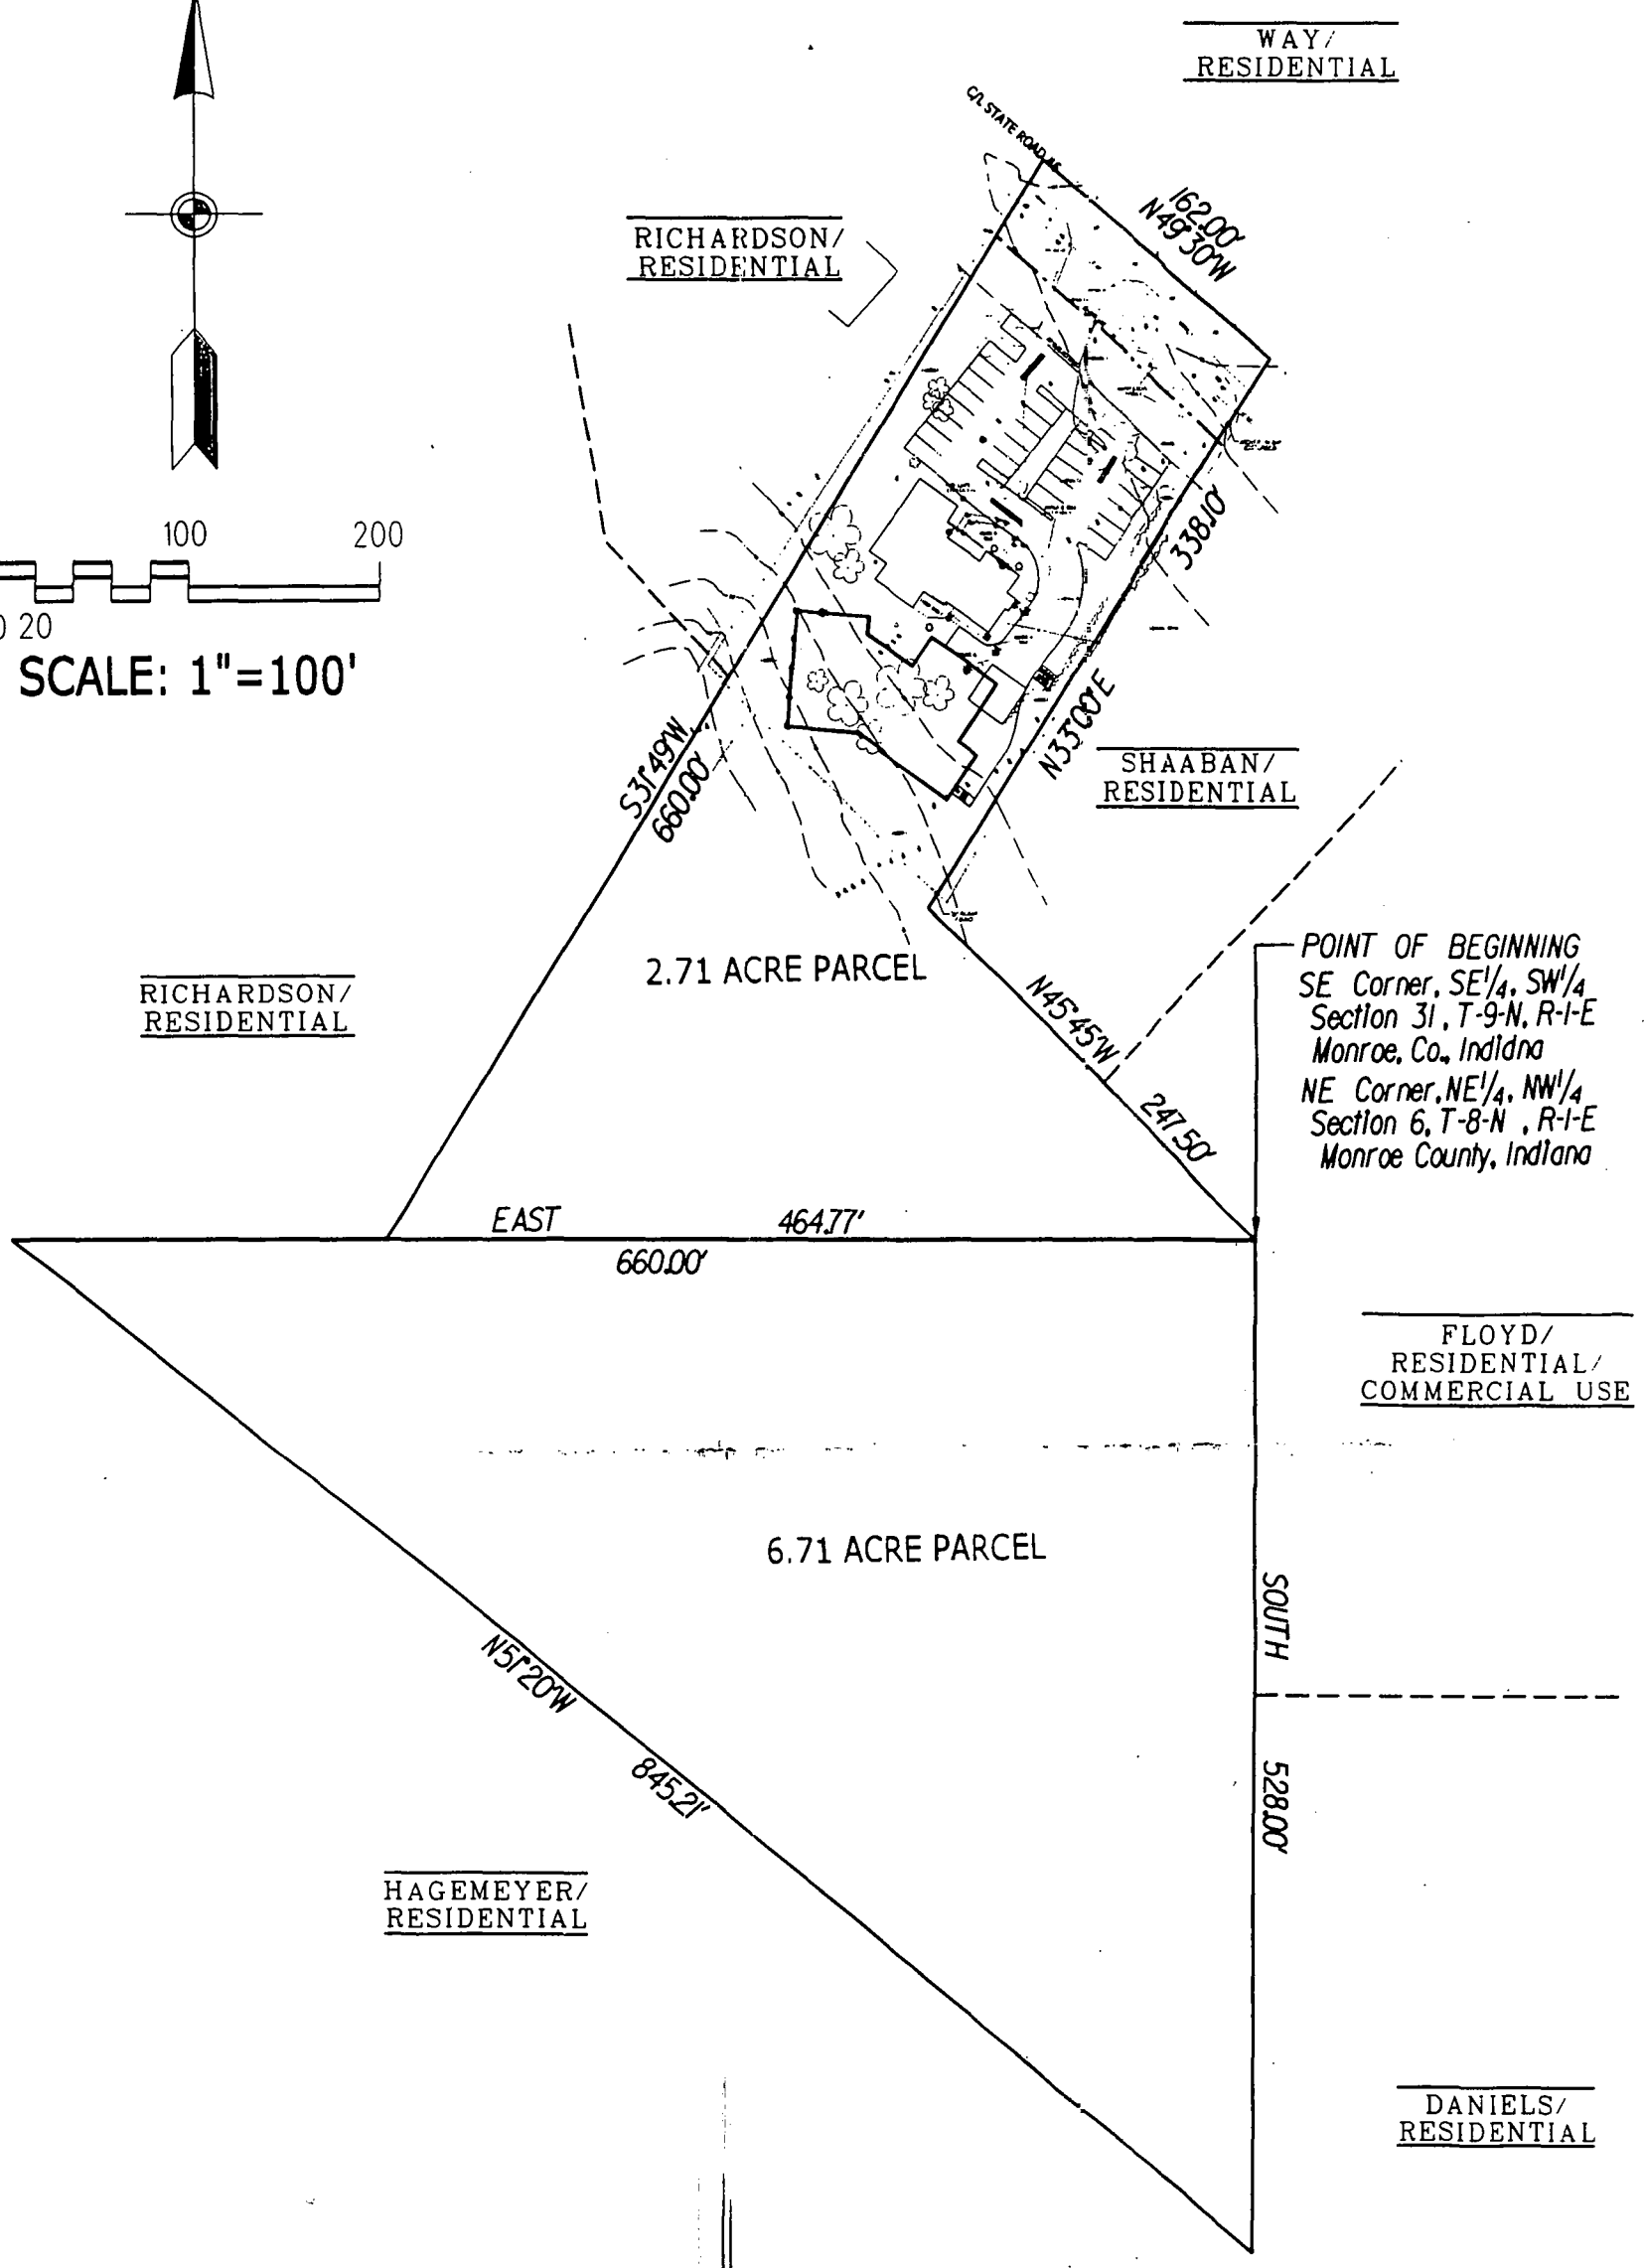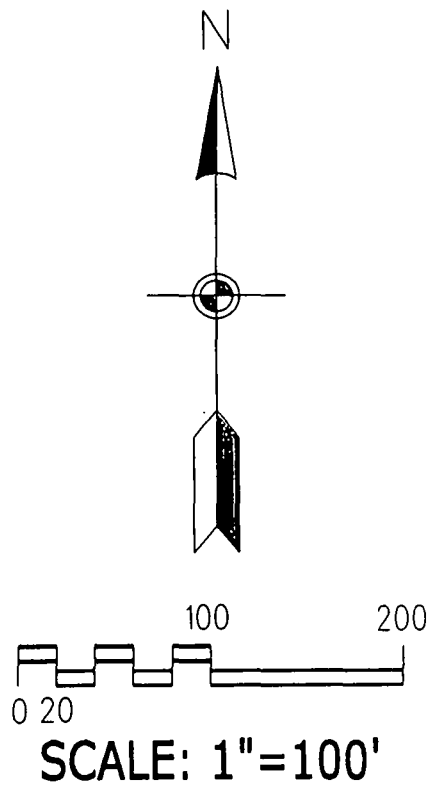

RECEIVED
JUL 27 2000
JUL 26 2000
MONROE COUNTY PLANNING
MONROE COUNTY PLANNING